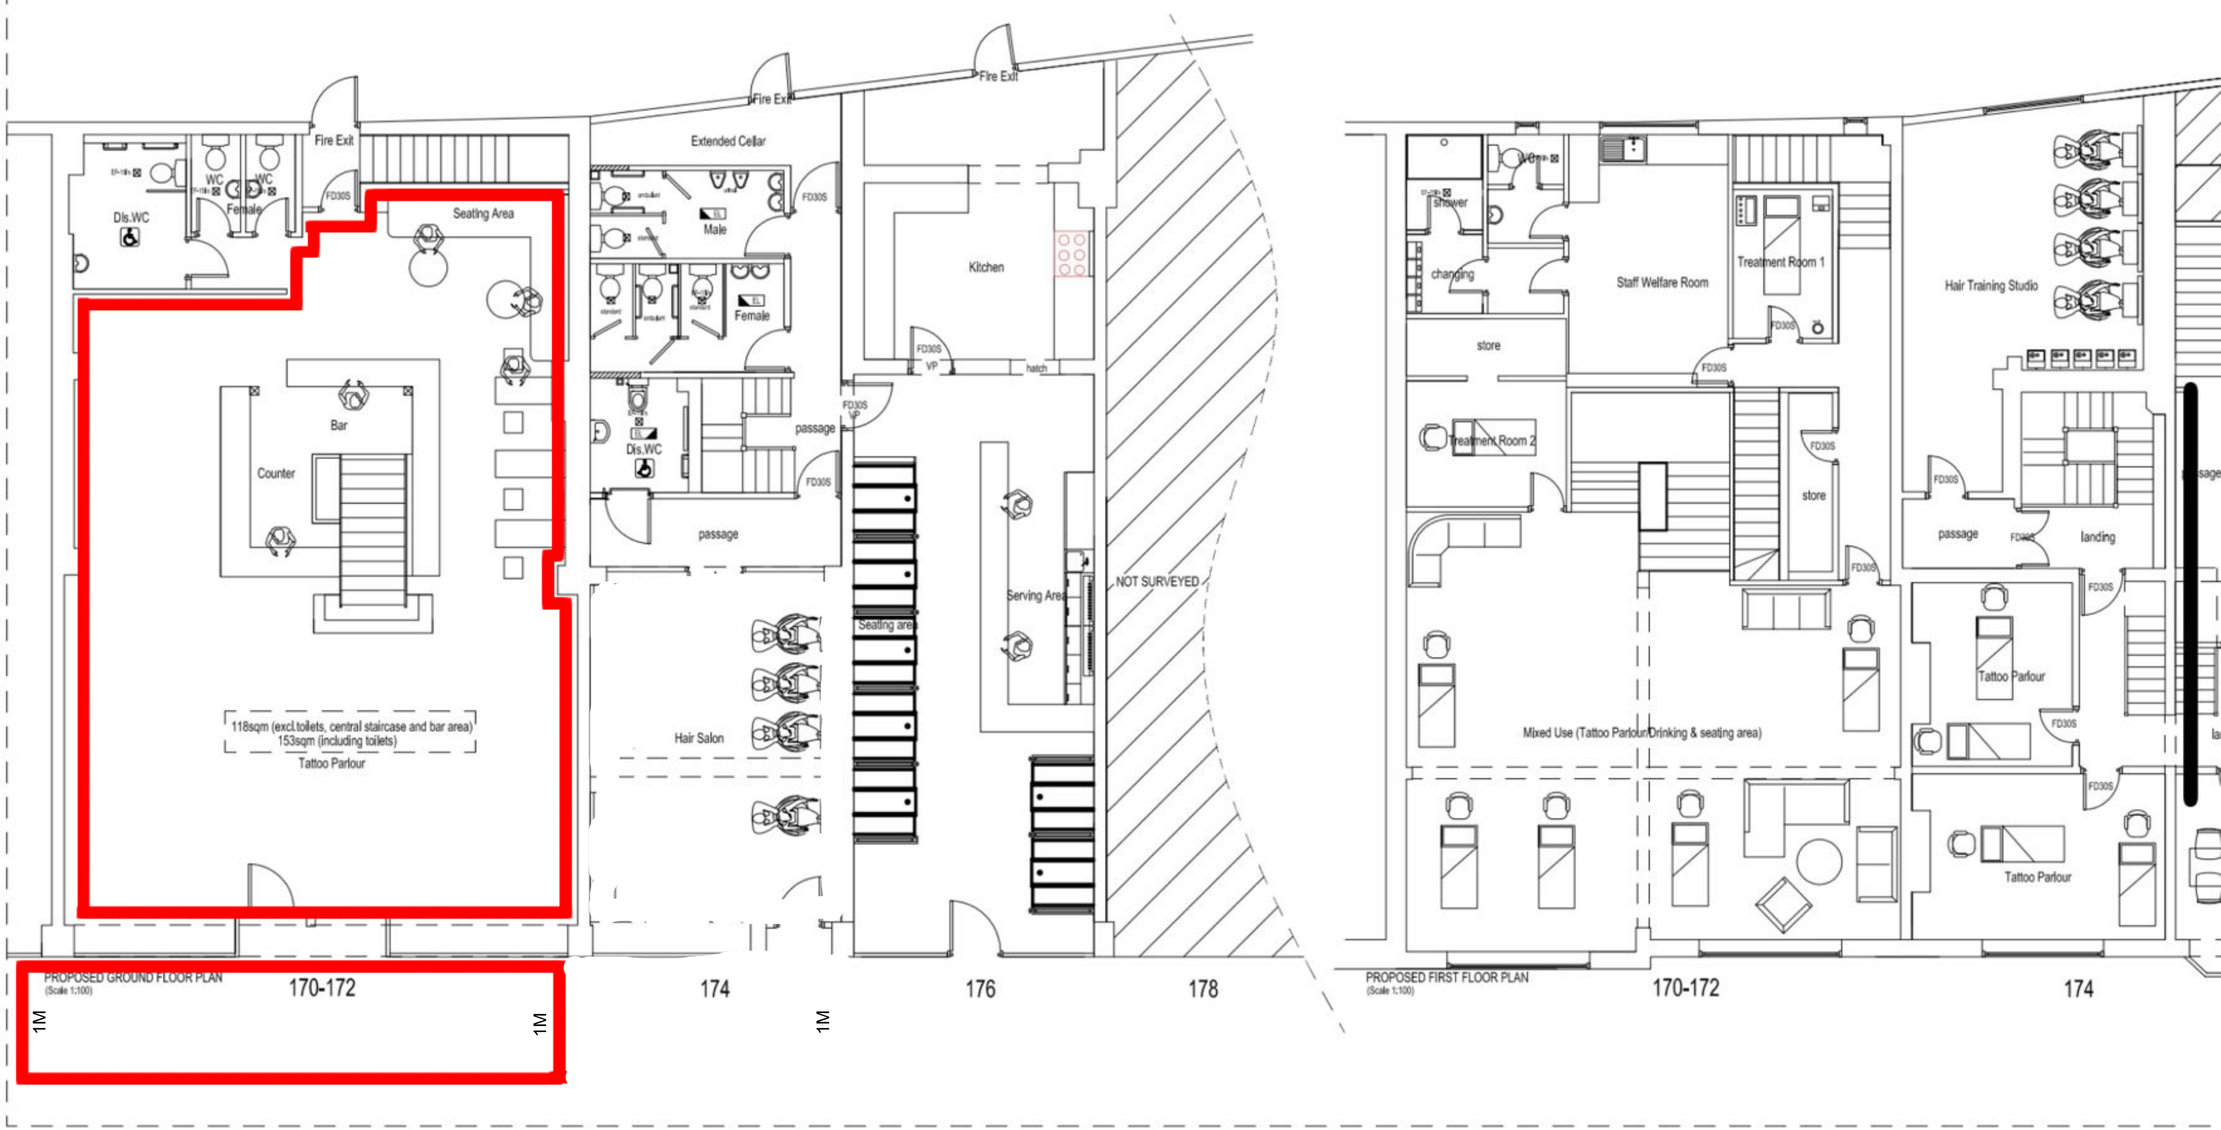
Fire Exit
WC
WC
Female
Dis.WC
FD30S
Seating Area
Bar
Counter
118sqm (excl.toilets, central staircase and bar area)
153sqm (including toilets)
Tattoo Parlour
Extended Cellar
Male
Female
Dis.WC
passage
Hair Salon
Kitchen
VP
hatch
Serving Area
Seating area
NOT SURVEYED
PROPOSED GROUND FLOOR PLAN
(Scale 1:100)
1M
170-172
174
176
178
shower
changing
store
Staff Welfare Room
Treatment Room 1
Treatment Room 2
Mixed Use (Tattoo Parlour/Drinking & seating area)
Hair Training Studio
landing
Tattoo Parlour
PROPOSED FIRST FLOOR PLAN
(Scale 1:100)